



<div><div>0</div><div>A - 1</div><div>PROPOSED TWO-STOREY RESIDENTIAL WITH ROOFDECK</div><div>EXTERIOR PERSPECTIVES</div><div>NOT TO SCALE</div></div>	<div>DESIGNED BY: CELYN C.</div> <div>CAD BY: CELYN C.</div> <div>CHECKED BY:</div>	<div>SHEET CONTENT:</div> <div>EXTERIOR PERSPECTIVES</div> <div>GROUND FLOOR PLAN</div>	<div>SHEET NO.:</div> <div>A1</div>
--	---	---	-------------------------------------

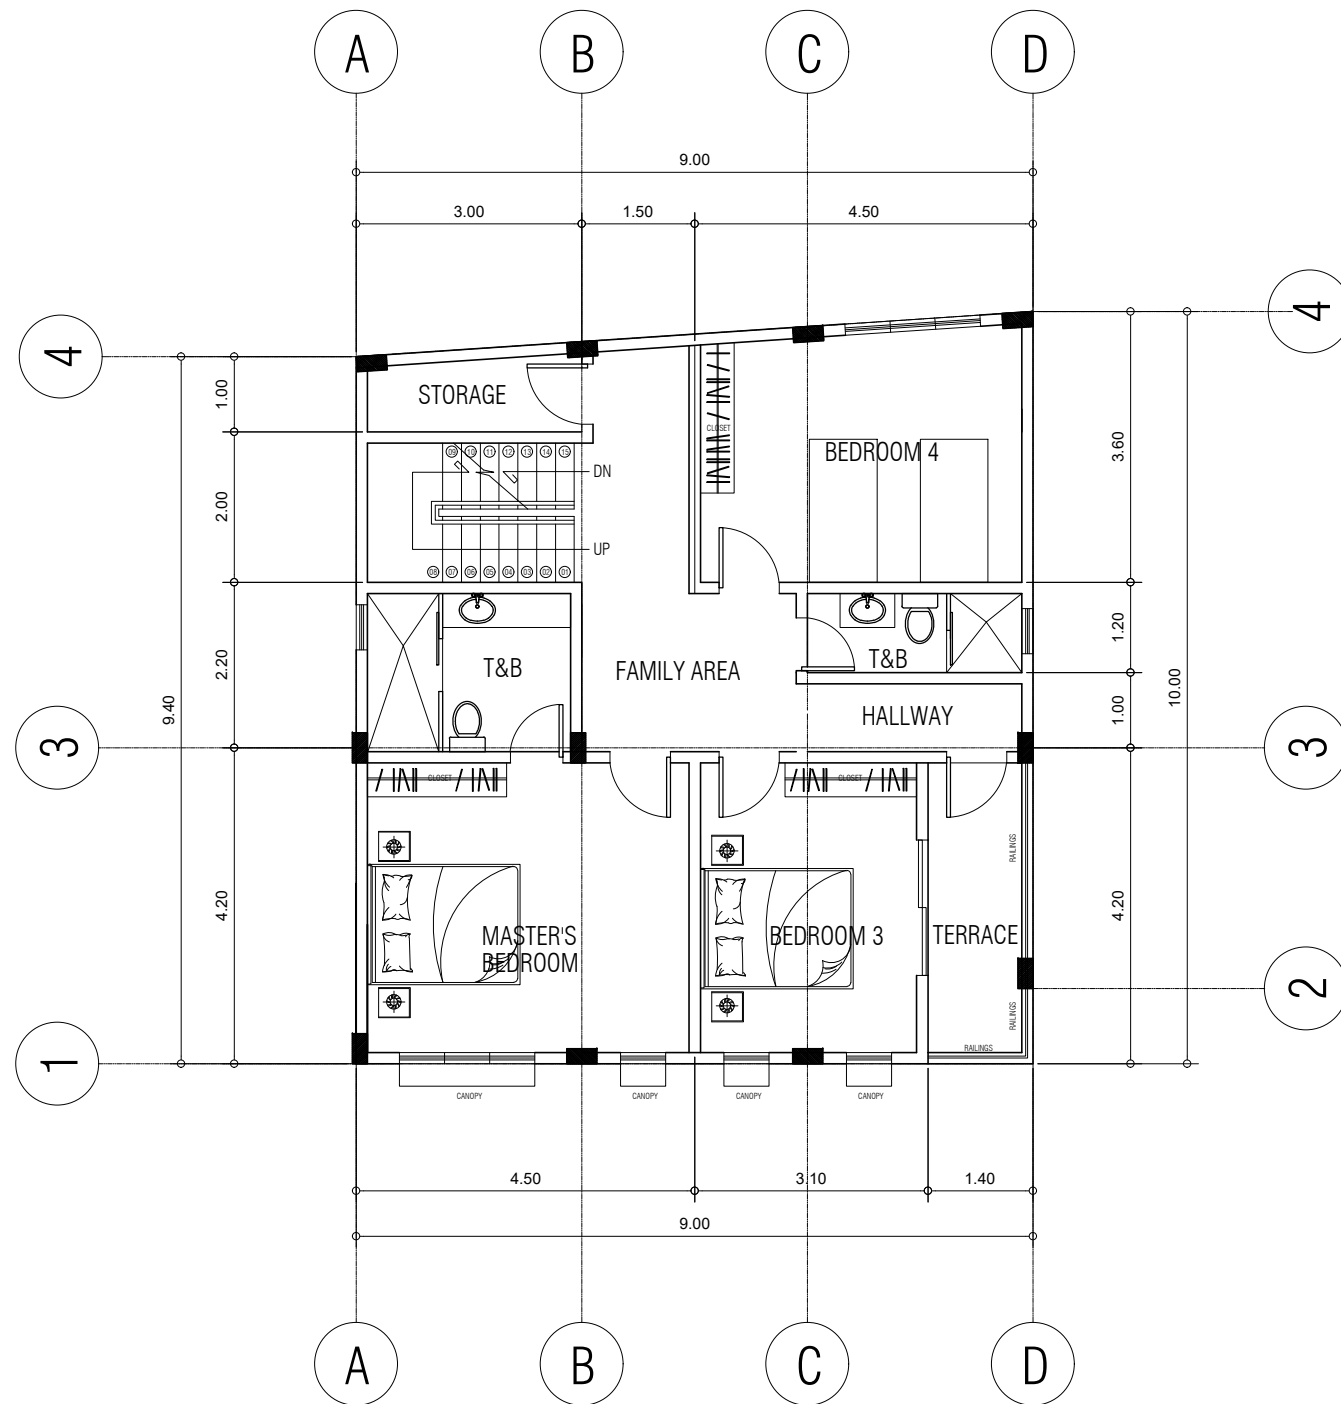

PROPOSED TWO-STOREY RESIDENTIAL WITH ROOFDECK  
**2**  
**SECOND FLOOR PLAN**  
 SCALE 1:100 MTS  
 A - 1

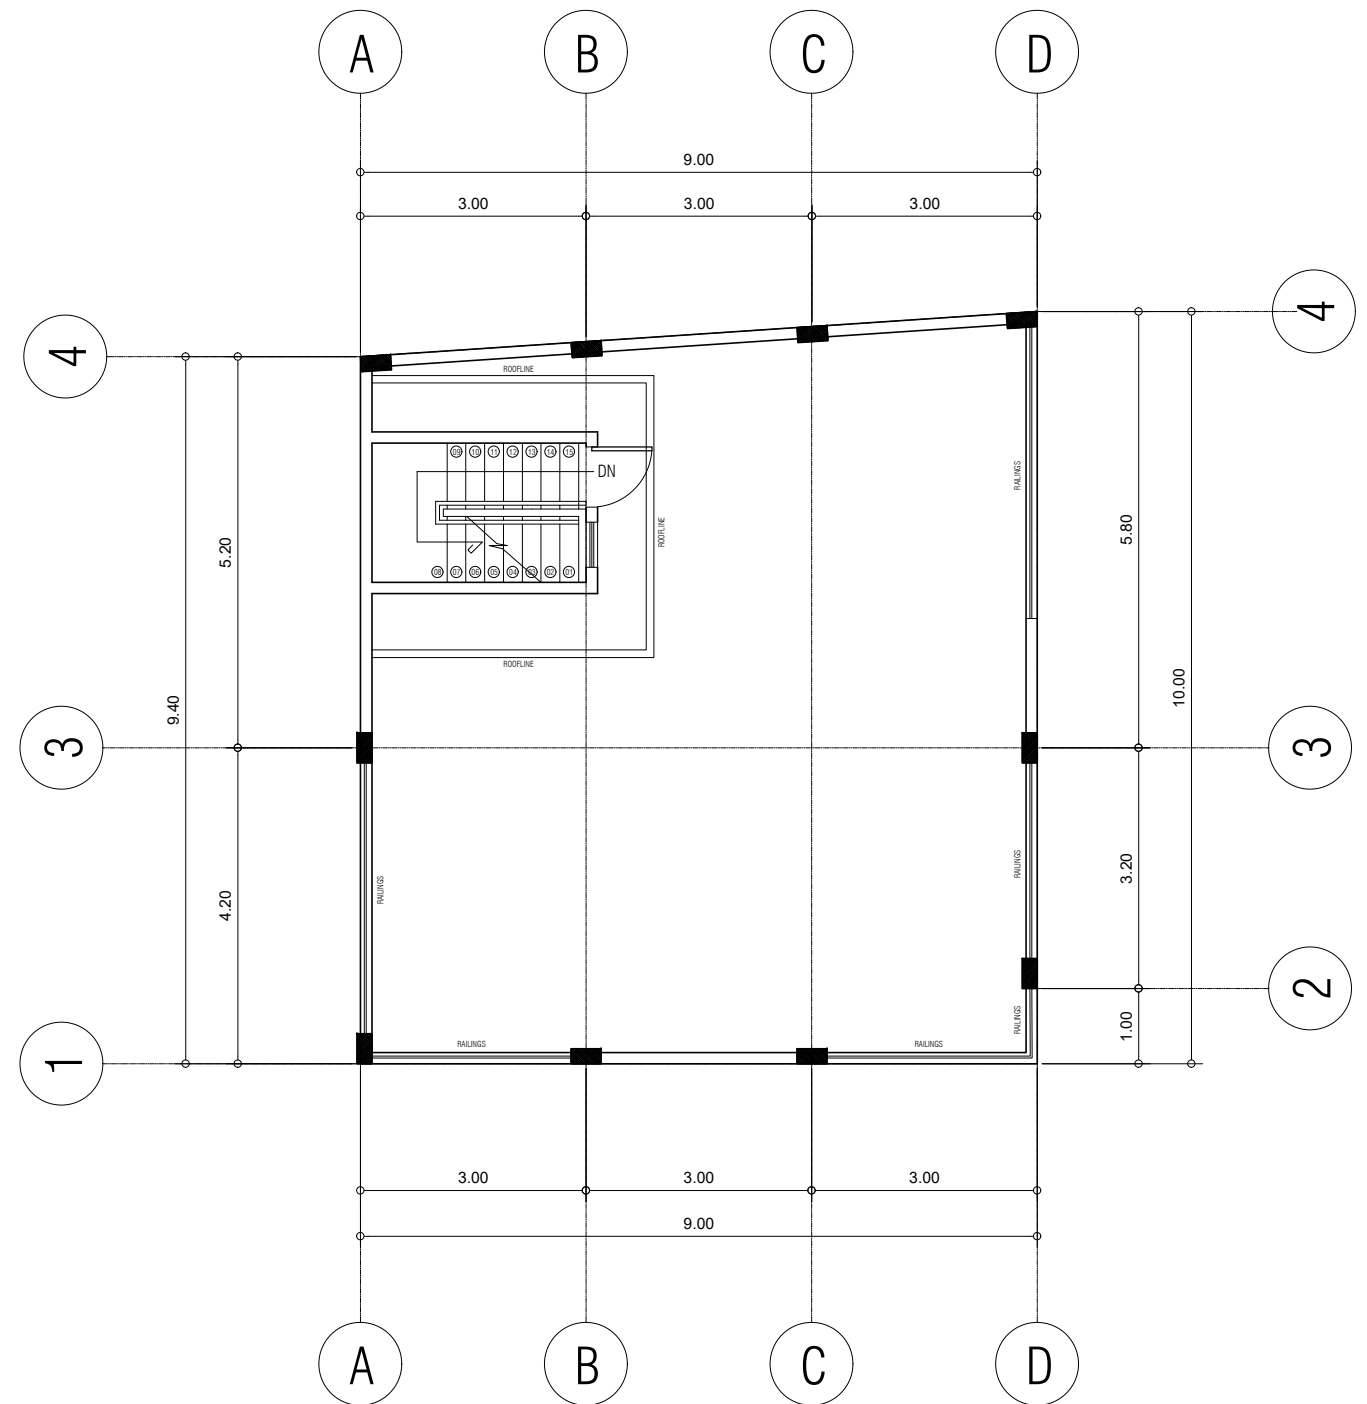

PROPOSED TWO-STOREY RESIDENTIAL WITH ROOFDECK  
**3**  
**ROOF DECK FLOOR PLAN**  
 SCALE 1:100 MTS  
 A - 1

DESIGNED BY: CELYN C.	SHEET CONTENT: <b>SECOND FLOOR PLAN</b> <b>ROOF DECK FLOOR PLAN</b>	SHEET NO.: <b>A1</b>
CAD BY: CELYN C.		
CHECKED BY:		